Permit #F00020804-B

FilmL.A., Inc.
1201 W. 5th Street, Suite T-800
Los Angeles, CA 90017
t: (213)977-8600 - f: (213)977-8601
www.filmla.com

Summary Information

Permit No: F00020804-B **Type of Permit:** FILMING **Release Date:** 10/14/2009

Production Company ABC STUDIOS

Insured Company Name ABC STUDIOS
Contact Phone No. 1 818-460-7777
Contact Phone No. 2
Fax
Address 500 S BUENA VISTA ST
BURBANK, California 91521

Production Title GHOST WHISPERER

Type of Production TV Drama

Producer Ian Sanders

Director Kenny Leon

1st AD Dick Fuery

Production Manager Barbara Black

FilmL.A. Coordinator Roberto Martinez

Location Manager George Herthel
Primary Phone Mobile - 310-880-8208
Secondary Phone Office - 818-733-3080

Location Assistant not available
Primary Phone Office - 818-733-3080
Secondary Phone

Fees

Notification Charge $260.00

LA COUNTY - ROAD USE FEE $1,196.00

Total Permit Fee $1,456.00

Number of Locations 1

NOT A PERMIT

Permit #F00020804-B

FilmL.A., Inc.
1201 W. 5th Street, Suite T-800
Los Angeles, CA 90017
t: (213)977-8600 - f: (213)977-8601
www.filmla.com

Summary Information — Location

Permit Number F00020804-B
Production Company ABC STUDIOS
Insured Company ABC STUDIOS
Production Title GHOST WHISPERER

Location Manager George Herthel
Primary Phone Mobile - 310-880-8208
Secondary Phone Office - 818-733-3080

Location Address 824 N Mar Vista Ave, Pasadena, CA, 91104

Location Names

Location Type Private Residence

Location Description UNINCORPORATED LA COUNTY

Film Dates 10/15/2009 - 10/16/2009 07:00 - 02:00

Open or Closed to the Public Closed

Generic Conditions No steps from trailers, trucks or motorhomes may be facing road
Traffic control must be done in accordance w/MUTCD
Traffic Officers Required

Please see attached document Mar Vista btw New York & Woodbury BS Curb +1 GHOST WHISPERER.dwg.pdf

Equipment on Location

Type	Quantity
5 or 10 ton trucks	5
Beebe light/Nite sun	1
Camera cars	1
Cast/Crew vehicles	85
Condors	1
Cranes	1
Cube Trucks	5
Generator	1
Honey Wagons	2
Motor Homes	2
Picture vehicles	3
Scissor Lifts	1
Semi Trucks	5
Stakebed Trucks	3
Vans	5

Personnel on Location

Type	Quantity
Cast	10
Crew	85
Extras	18
Sheriff/CHP	2

Filming Activities make up crew showing up at 5:30 for 10/15 only at 1824 n. mar vista; Wrong street number and see rider A for correct street number of 1824 n. mar vista;

Special Effects: F/X Permit #

Type	No. Times Per Day	No. Takes Per Take
Breaking Glass	1	1
Fire Effects	1	1
Smoke effects	1	1

Description of F/X Scene: breaking glass, throwing flaming piece of wood

Jurisdiction **Political:** Los Angeles County - Supervisor District 5 **Police:** Los Angeles County Sheriff **Fire:** Los Angeles County

NOT A PERMIT

FilmL.A., Inc.
1201 W. 5th Street, Suite T-800
Los Angeles, CA 90017
t: (213)977-8600 - f: (213)977-8601
www.filmla.com

Summary Information — Location

Permit Number F00020804-B
Production Company ABC STUDIOS
Insured Company ABC STUDIOS
Production Title GHOST WHISPERER

Location Manager George Herthel
Primary Phone Mobile - 310-880-8208
Secondary Phone Office - 818-733-3080

Location Notes

Coordinator Note WRONG ADDRESS. SEE 1824 N. MAR VISTA FOR CORRECT ADDRESS AND FILMING ACTIVITIES

Coordinator Note RIDER B COLLECTS ROAD USE FEE BUT NO CHARGE RIDER

Coordinator Note RIDER A ADDS CREW MAKE UP SHOWING UP AT 5:30 A.M.

Parking

Base Camp
Location Type : Location
Street :

Crew Parking
Location Type : Private Parking Lot
Street :

Posting "No Parking" signs E/S Mar Vista Ave., New york to Woodbury Rd.
N/S Woodbury Rd., from Mar Vista Ave., to Michigan Ave.
N/S Woodbury Rd., from Mar Vista AVe. West 200'
W/S Mar Vista, Woodbury North 200' and South 200'
TRUCKS OVERNIGHT

Approximate Footage County Parking **Log Number**

Date(s) 10/14/2009 to 10/16/2009 **Time(s)** 15:00 to 02:00

Lane / Full Closure E/S curb lane of Mar Vista Ave., Woodbury Rd. to New York Ave. alternating with the W/S curb lane closure of Mar Vista, Woodbury to New York

Approximate Footage 301 - 600

Date(s) 10/15/2009 to 10/16/2009 **Time(s)** 07:00 to 02:00

NOT A PERMIT

Permit #F00020804-B

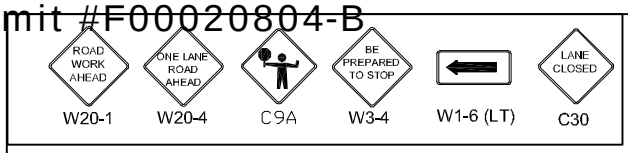

TRAFFIC CONTROL FOR:
ABC
"GHOST WHISPERER"

FILM L.A.:
ROBERTO MARTINEZ

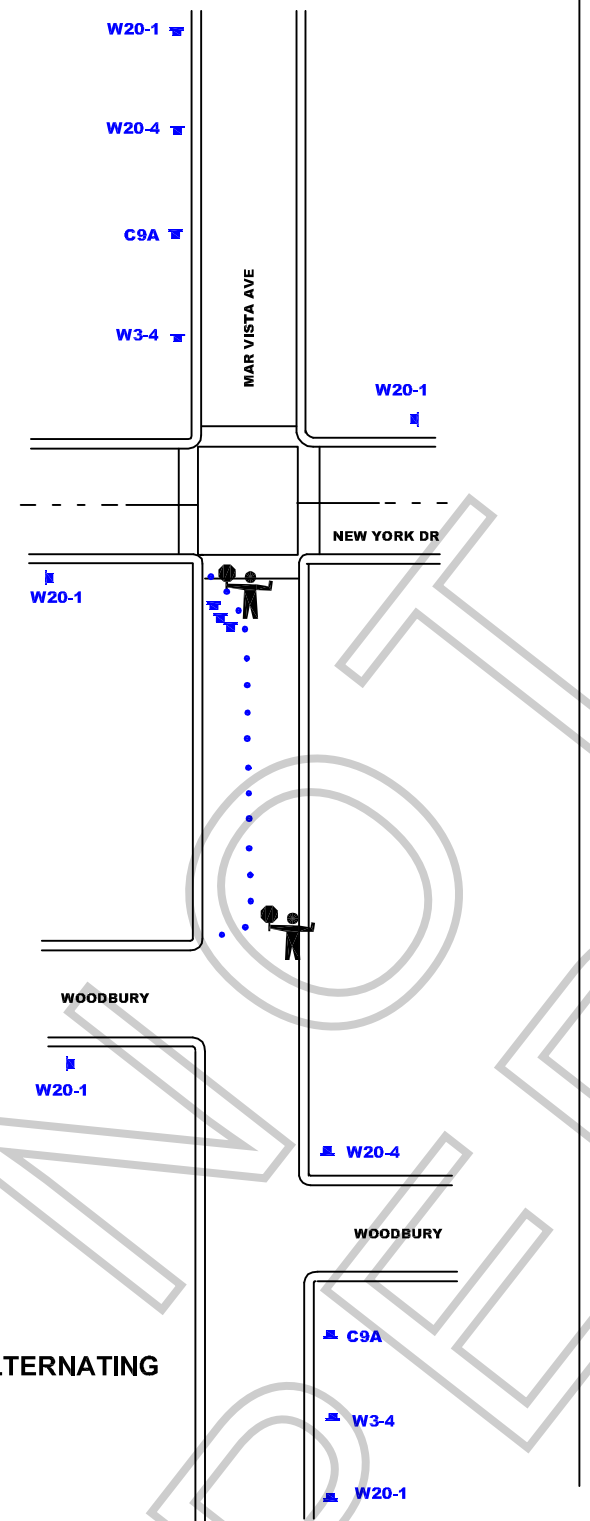

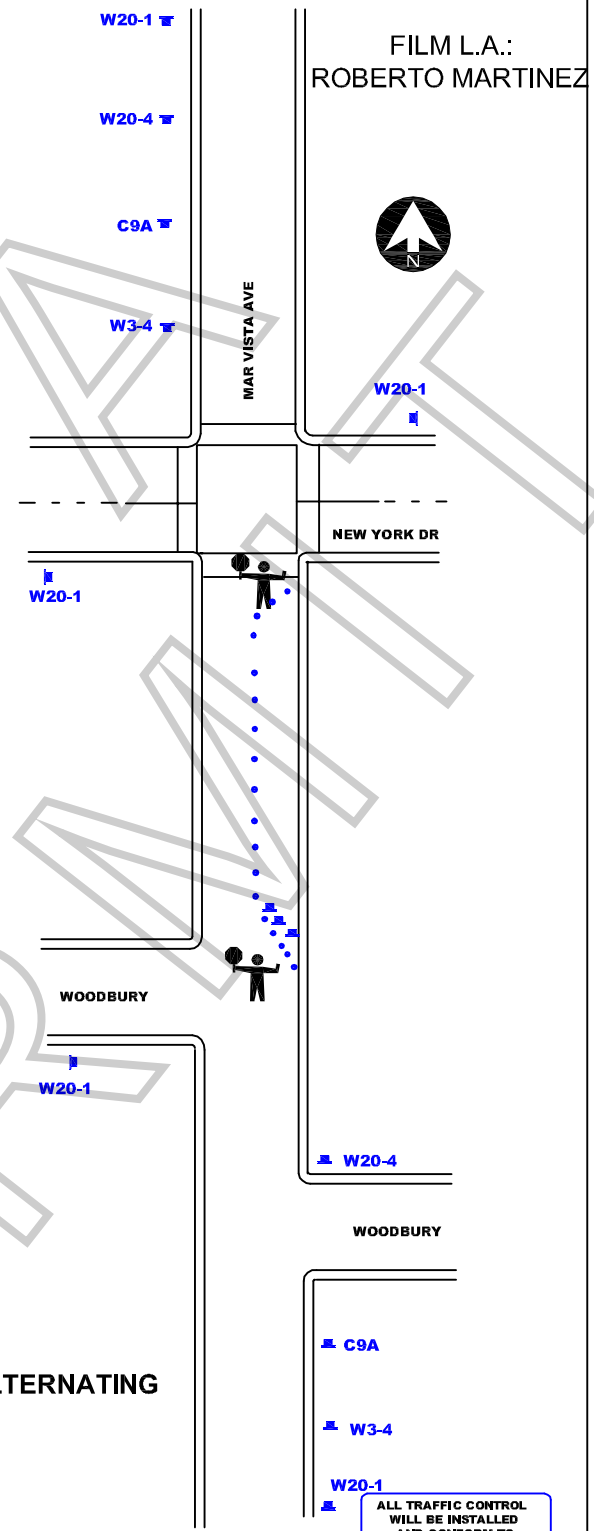

ALL TRAFFIC CONTROL WILL BE INSTALLED AND CONFORM TO THE MUTCD AND WATCH MINIMUM REQUIREMENTS

WORK ZONE TRAFFIC CONTROL PLAN GENERAL NOTES

1. DATE/TIME: 10-15,16-09 FROM 07:00 HOURS TO 02:00 HOURS.
2. ALL SIGNING, STRIPING, AND TRAFFIC CONTROL DEVICES SHALL CONFORM TO THE (CURRENT) STATE OF CALIFORNIA DEPARTMENT OF TRANSPORTATION (CALTRANS) STANDARD PLANS AND STANDARD SPECIFICATIONS, CALIFORNIA MUTCD, AND ANY ADDENDUMS THERETO, AND AS SHOWN ON THESE PLANS, SYMBOLS AND ABBREVIATIONS USED ARE SHOWN ON CALTRANS STANDARD PLANS A10A&B, A20A-D, AND A24A-E.
3. THERE WILL BE NO INTERFERENCE WITH TRAFFIC SIGNALS OR CROSSWALKS.
4. CONES WILL BE 28" MINIMUM HEIGHT AND HAVE REFLECTORIZED SLEEVES FOR NIGHT WORK.
5. POLICE WILL DIRECT TRAFFIC IF NECESSARY.

JCL BARRICADE COMPANY.
2334 E. EIGHTH ST., CA 90021
Ph: (213) 622-9775
Fax: (213) 622-9790
CA Lic # 805357
TRAFFIC PLAN DRAWN BY:
ISMAEL RODRIGUEZ

PROJECT LOCATION:
MAR VISTA AVE
FROM NEW YORK TP WOODBURY RD
CITY OF LOS ANGELES, CA

LOCATION CONTACT:
DENISE WHEELER
OFFICE # 818.347.9929

REV#	DATE	REVISION DESCRIPTION

NOT A PERMIT